This document is intended for the singular view of the party to which Blu Homes has presented it. Any copying, distribution, or otherwise sharing of the text, images, or data therein expressed of this document is a violation of the terms to which said party has implicitly agreed upon by accepting this document. 2015© ALL RIGHTS RESERVED

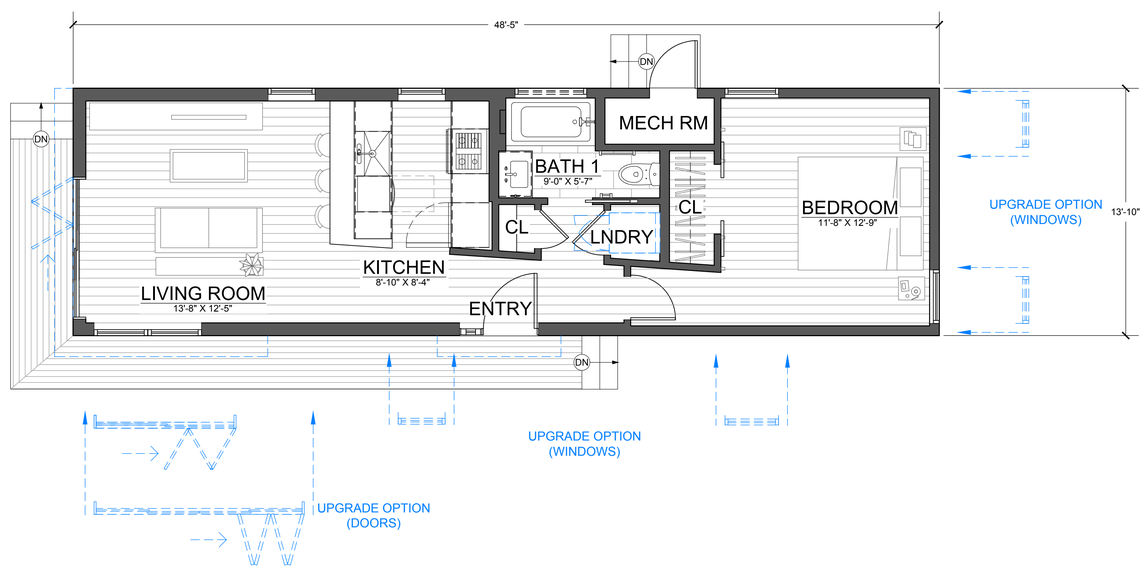

1 ENTRY LEVEL PLAN

Scale: 1/4" = 1'-0"

1/4" = 1'
0 2' 4' 8'

BLU HOMES:

A&E: PRODUCT DEVELOPMENT

ELEMENTS SHOWN IN BLUE REFLECT UPGRADE OPTIONS FOR THIS PRODUCT

LOTUS MINI

LOTUS MINI
1 MODULE

TOTAL: 672 SQ.FT.

1245 NIMITZ AVE
MARE ISLAND, CA 94592
T: 888-887-7997
www.bluhomes.com

SCHEMATIC REFERENCE DRAWINGS

REV:	DATE:	DRAWN:	CHECKED:	DESCRIPTION:
0	04/15/2016	CKS	R&D	LOTUS MINI PRODUCT DRAWINGS

BLU PRODUCT(S):

LOTUS MINI (LT-M-16)

(1) 14'X48'

SHEET TITLE:

ENTRY LEVEL PLAN

SHEET NUMBER:

A120-SRD

Print Size: ANSI A (8.50 X 11.00 Inches)

This document is intended for the singular view of the party to which Blu Homes has presented it. Any copying, distribution, or otherwise sharing of the text, images, or data therein expressed of this document is a violation of the terms to which said party has implicitly agreed upon by accepting this document. 2015© ALL RIGHTS RESERVED

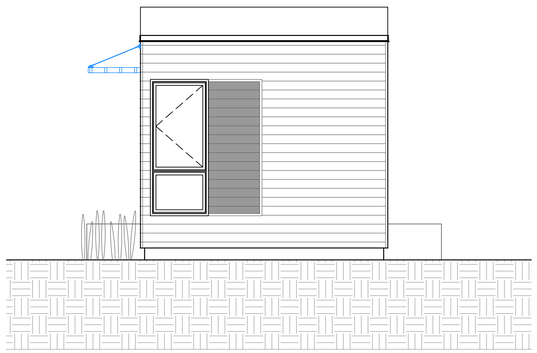

4 ELEVATION

Scale: 1/4"=1'-0"

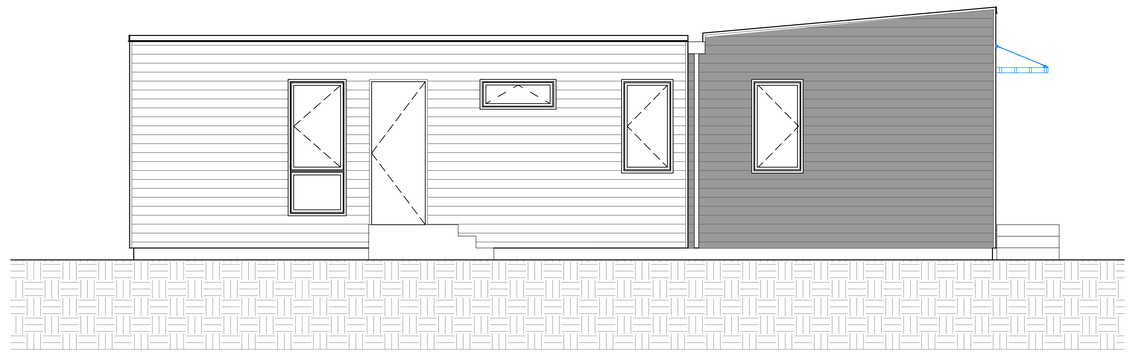

2 ELEVATION

Scale: 1/4"=1'-0"

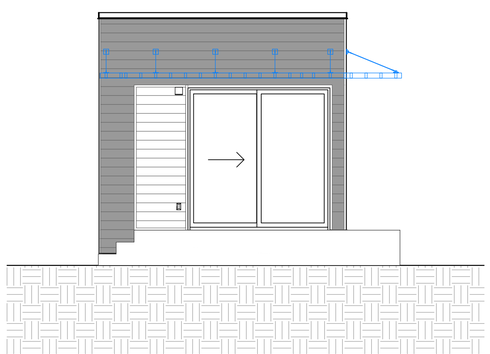

3 ELEVATION

Scale: 1/4" = 1'-0"

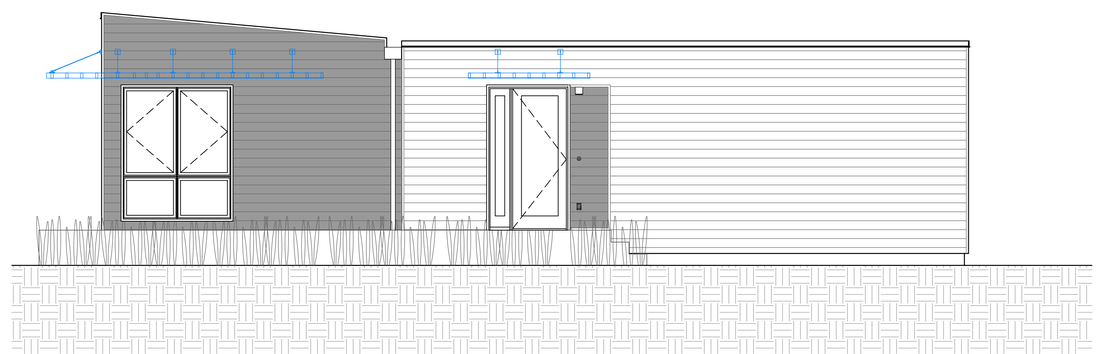

1 ELEVATION

Scale: 1/4" = 1'-0"

1/4" = 1'
0 2' 4' 8'

BLU HOMES:

A&E: PRODUCT DEVELOPMENT

ELEMENTS SHOWN IN BLUE REFLECT UPGRADE OPTIONS FOR THIS PRODUCT

LOTUS MINI

LOTUS MINI
1 MODULE

TOTAL: 672 SQ.FT.

1245 NIMITZ AVE
MARE ISLAND, CA 94592
T: 888-887-7997
www.bluhomes.com

SCHEMATIC REFERENCE DRAWINGS

REV:	DATE:	DRAWN:	CHECKED:	DESCRIPTION:
0	04/15/2016	CKS	R&D	LOTUS MINI PRODUCT DRAWINGS

BLU PRODUCT(S):

LOTUS MINI (LT-M-16)

(1) 14'X48'

SHEET TITLE:

EXTERIOR ELEVATIONS

SHEET NUMBER:

A210-SRD

Print Size: ANSI A (8.50 X 11.00 Inches)